


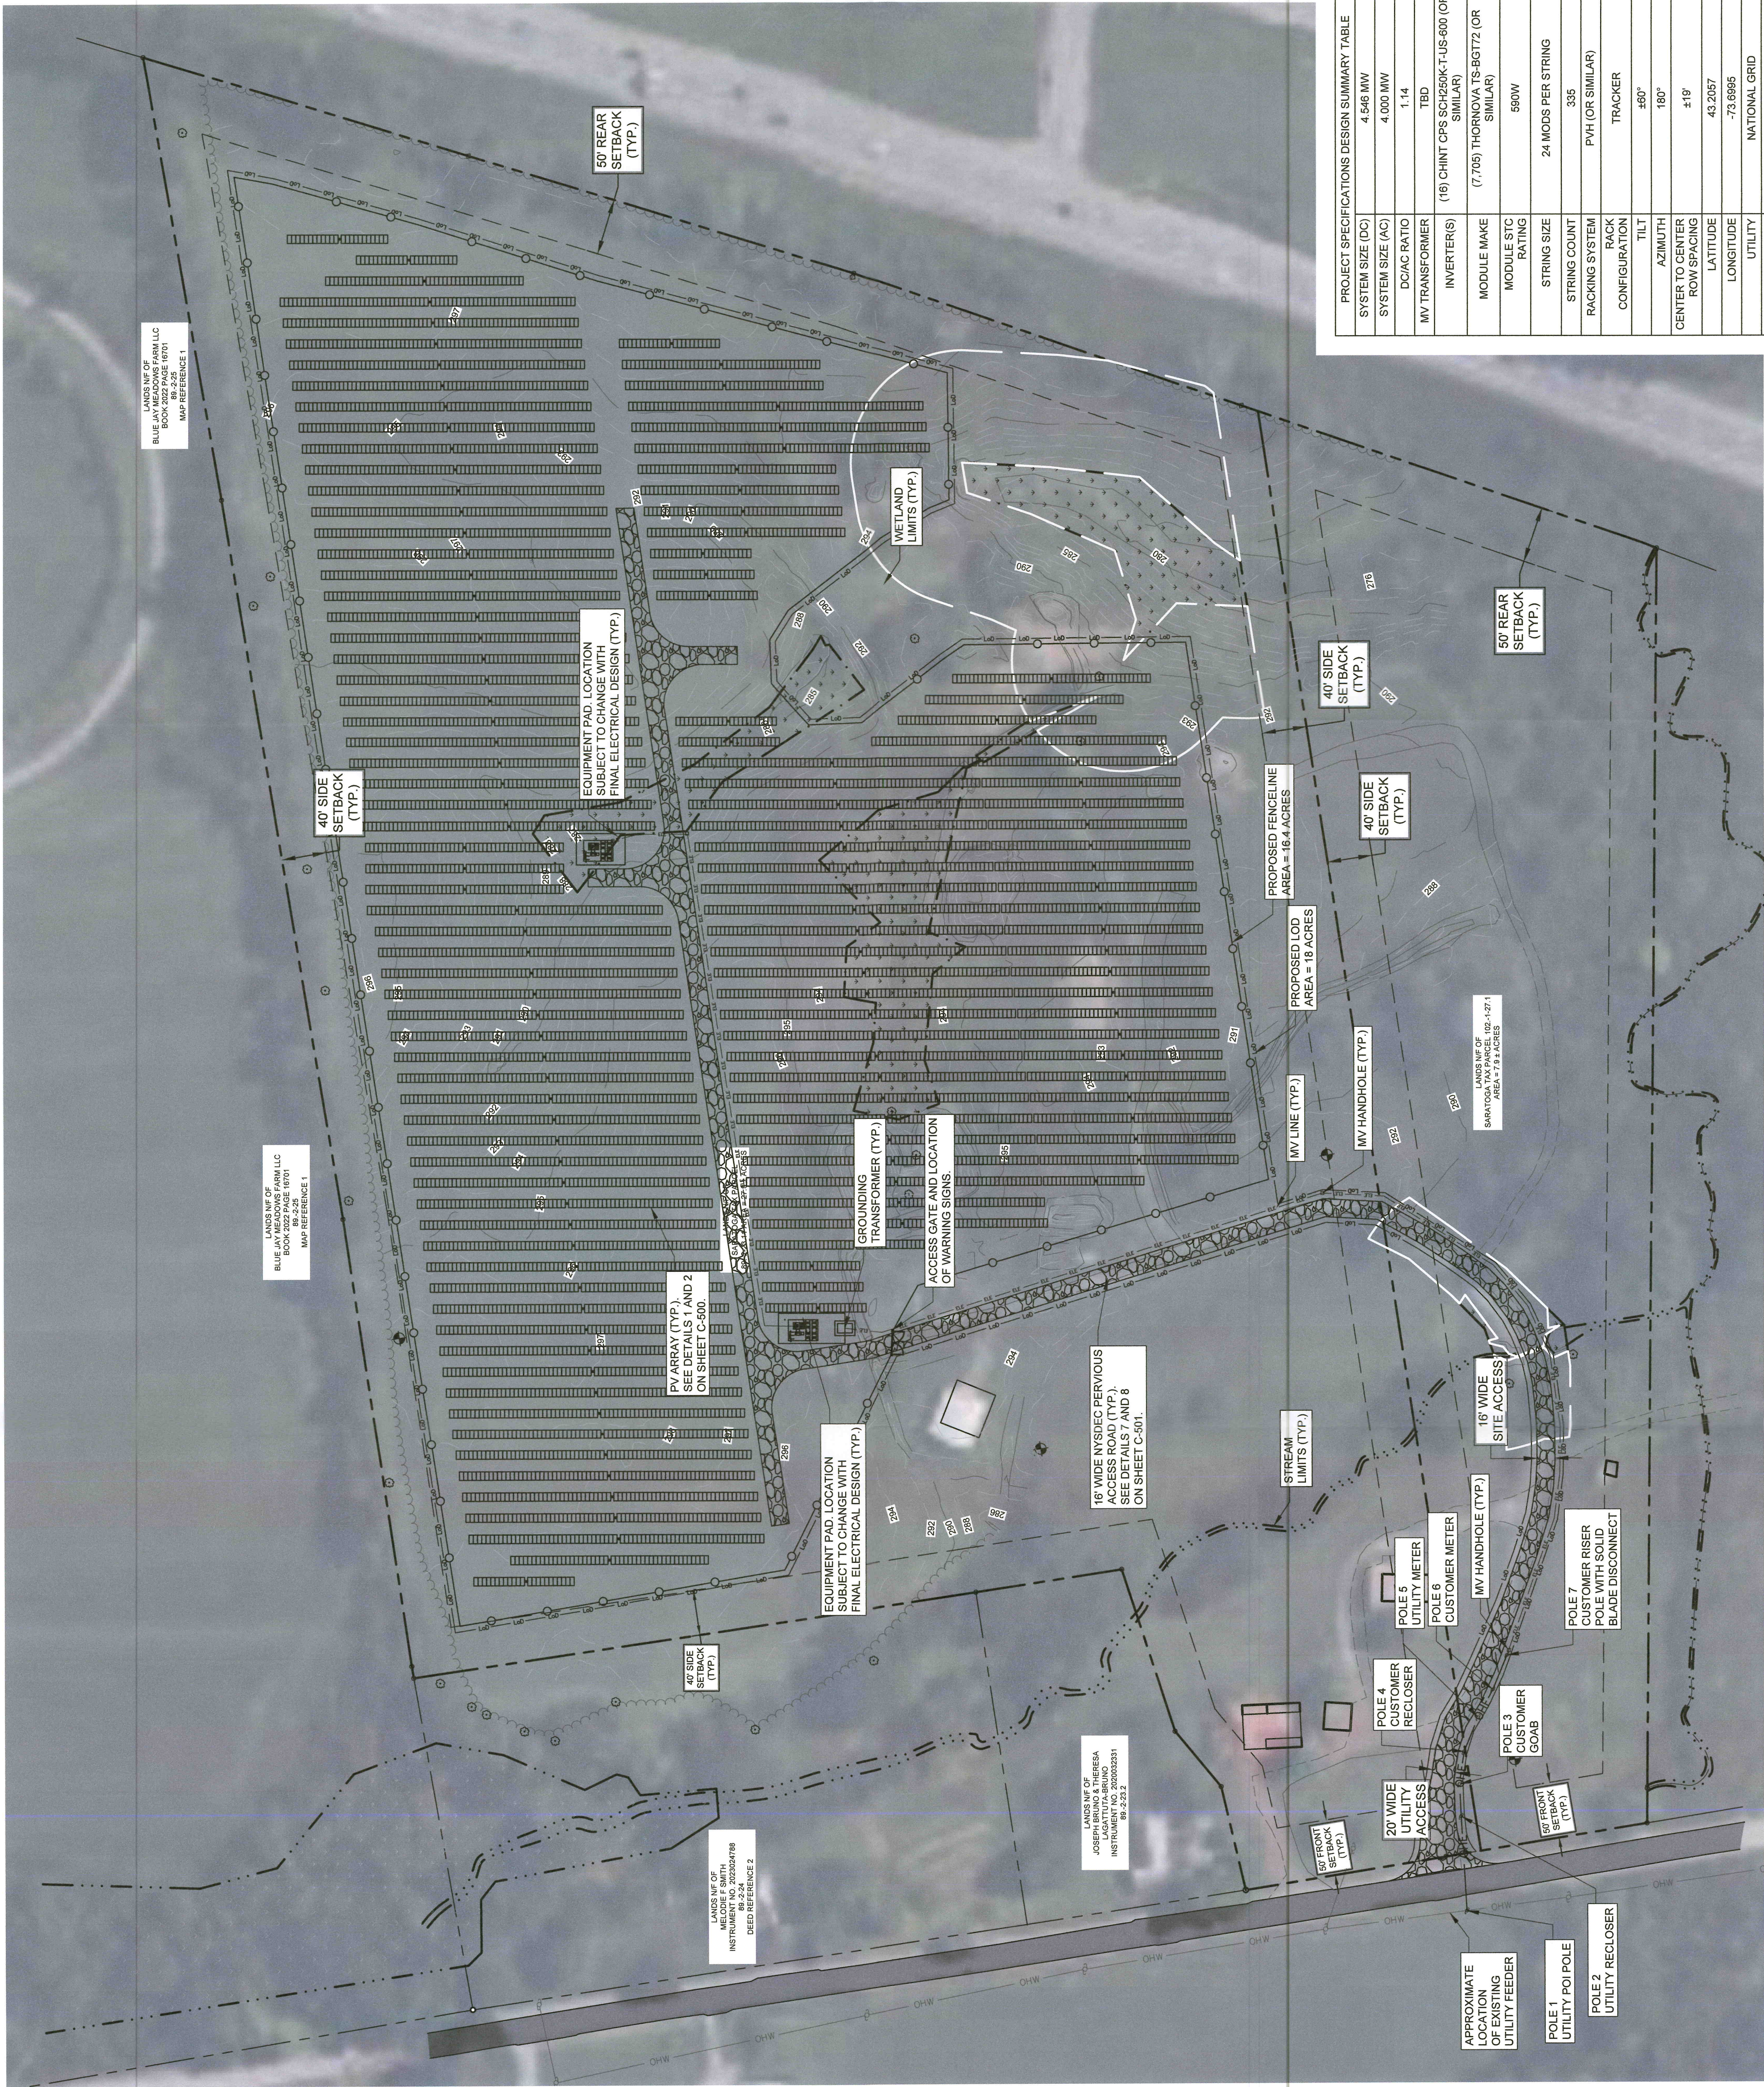

PROJECT SPECIFICATIONS DESIGN SUMMARY TABLE		
SYSTEM SIZE (DC)	4,546 MW	
SYSTEM SIZE (AC)	4,000 MW	
DC/AC RATIO	1.14	
MV TRANSFORMER	TBD	
INVERTER(S)	(16) CHINT CPS SCH250K-T-US-600 (OR SIMILAR)	
MODULE MAKE	(7,705) THORNHILL TS-BG7T2 (OR SIMILAR)	
MODULE STC RATING	590W	
STRING SIZE	24 MODS PER STRING	
STRING COUNT	335	
RACKING SYSTEM	PVH (OR SIMILAR)	
RACK CONFIGURATION	TRACKER	
TILT	±60°	
AZIMUTH	180°	
CENTER TO CENTER ROW SPACING	±19'	
LATITUDE	43.2057	
LONGITUDE	-73.6995	
UTILITY	NATIONAL GRID	

EXISTING CONDITIONS		PROPOSED CONDITIONS	
BUILDING SETBACK	— — — — —	SITE ACCESS	
OVERHEAD ELECTRICAL	— OHE — — —	TREE LINE	
TREE LINE		OVERHEAD ELECTRICAL	— OHE — — —
PROPERTY BOUNDARY	— — — — —	SECURITY FENCE	—  — — —
PROPERTY (ADJUNCTION)	— — — — —	LIMIT OF DISTURBANCE	— LOD — — —
RIGHT-OF-WAY	— — — — —	SILT FENCE	— SF — — —
MAJOR CONTOURS	— — — — — 465	MAJOR CONTOURS	— 465 — — —
MINOR CONTOURS	— — — — — 46.3	MINOR CONTOURS	— 46.3 — — —
WETLAND		WETLAND	
GRAPHIC SCALE		NORTH	
 1" = 100'		 N	

[illegible]

WASHBURN ROAD NY PV LLC 148 WASHBURN ROAD GANSEVOORT, NY 12831	DATE:	09-JUN-25	SITE LAYOUT & MATERIALS PLAN	C-200
	DRAWN BY:	JDS		
	CHECKED BY:	JDS		



SPINELLA
ENGINEERING, PLLC


RENUA
ENERGY

PERMIT DRAWING - NOT RELEASED FOR CONSTRUCTION

SEAL

ELECTRONIC FILES ARE INSTRUMENTS OF SERVICE PROVIDED BY REMMA ENERGY CORPORATION. NO WARRANTY IS GIVEN OR RECEIVED, AND NO WARRANTY IS EITHER EXPRESSED OR IMPLIED ANY RELEASE OR REINSTATEMENT OF THIS DOCUMENT OR REINSTATEMENT OF THIS DOCUMENT BY AUTHORIZATION OF SPINELLA ENGINEERING, INC. WILL BE AT THE SOLE RISK OF THE PERMITTEE. IF THERE IS A DISCREPANCY BETWEEN THE ELECTRONIC FILES AND THE ORIGINAL PAPER FILES, THE ORIGINAL PAPER FILES SHALL GOVERN. USE OF ANY ELECTRONIC FILES GENERATED OR PROVIDED BY SPINELLA ENGINEERING, INC. SHALL BE AT THE USER'S RISK. THESE TERMS AND CONDITIONS

SITE DATA		SEAL
PARCEL ID # 88-2-23.11	PROPERTY OWNER CHRISTOPHER BARGEN	
SITE ADDRESS 148 WASHBURN ROAD GANSEVOORT, NY 12831		
ACRES # 27.9 AC		
ZONING R-5		
TOWNSHIP JURISDICTION TOWN OF MOREAU		
GENERAL NOTES		
1. THE PURPOSE OF THIS PLAN IS FOR ZONING APPROVAL FOR REVIEW AND APPROVAL BY TOWN OF		

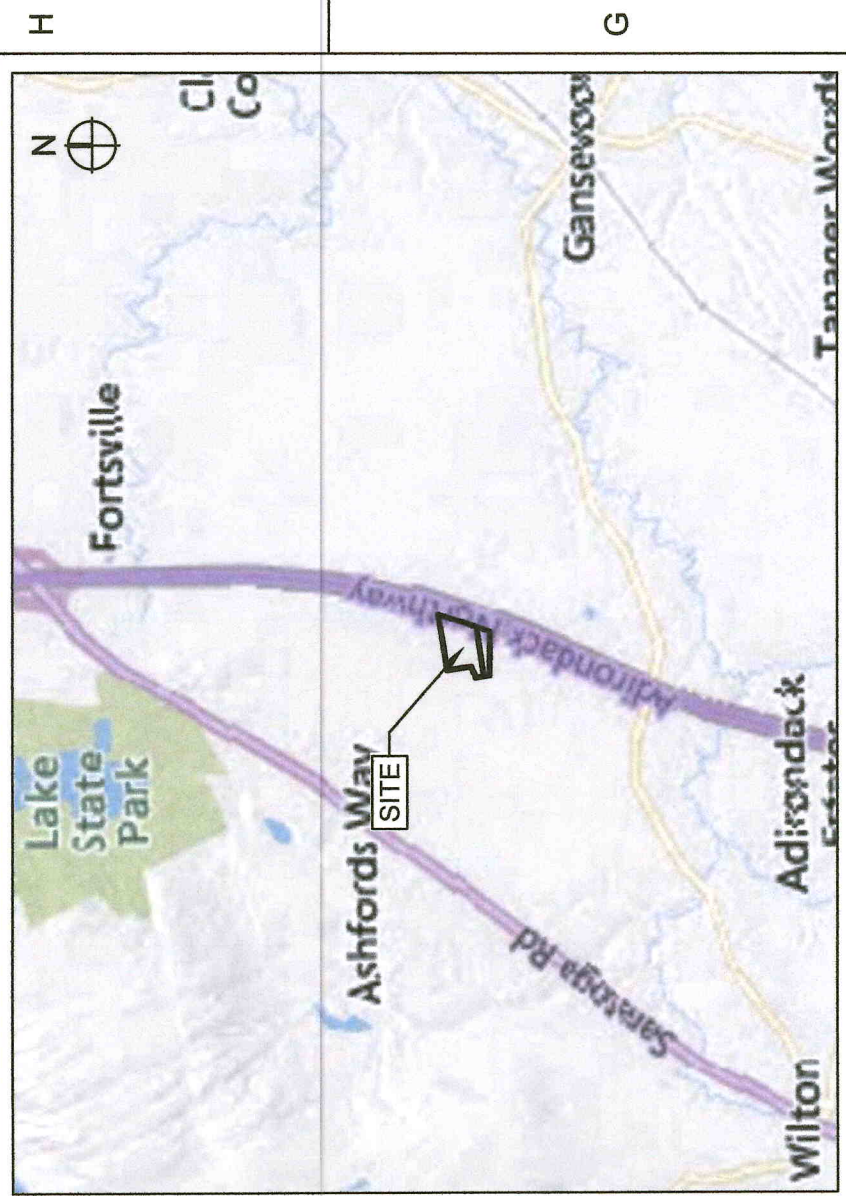

OWNER

